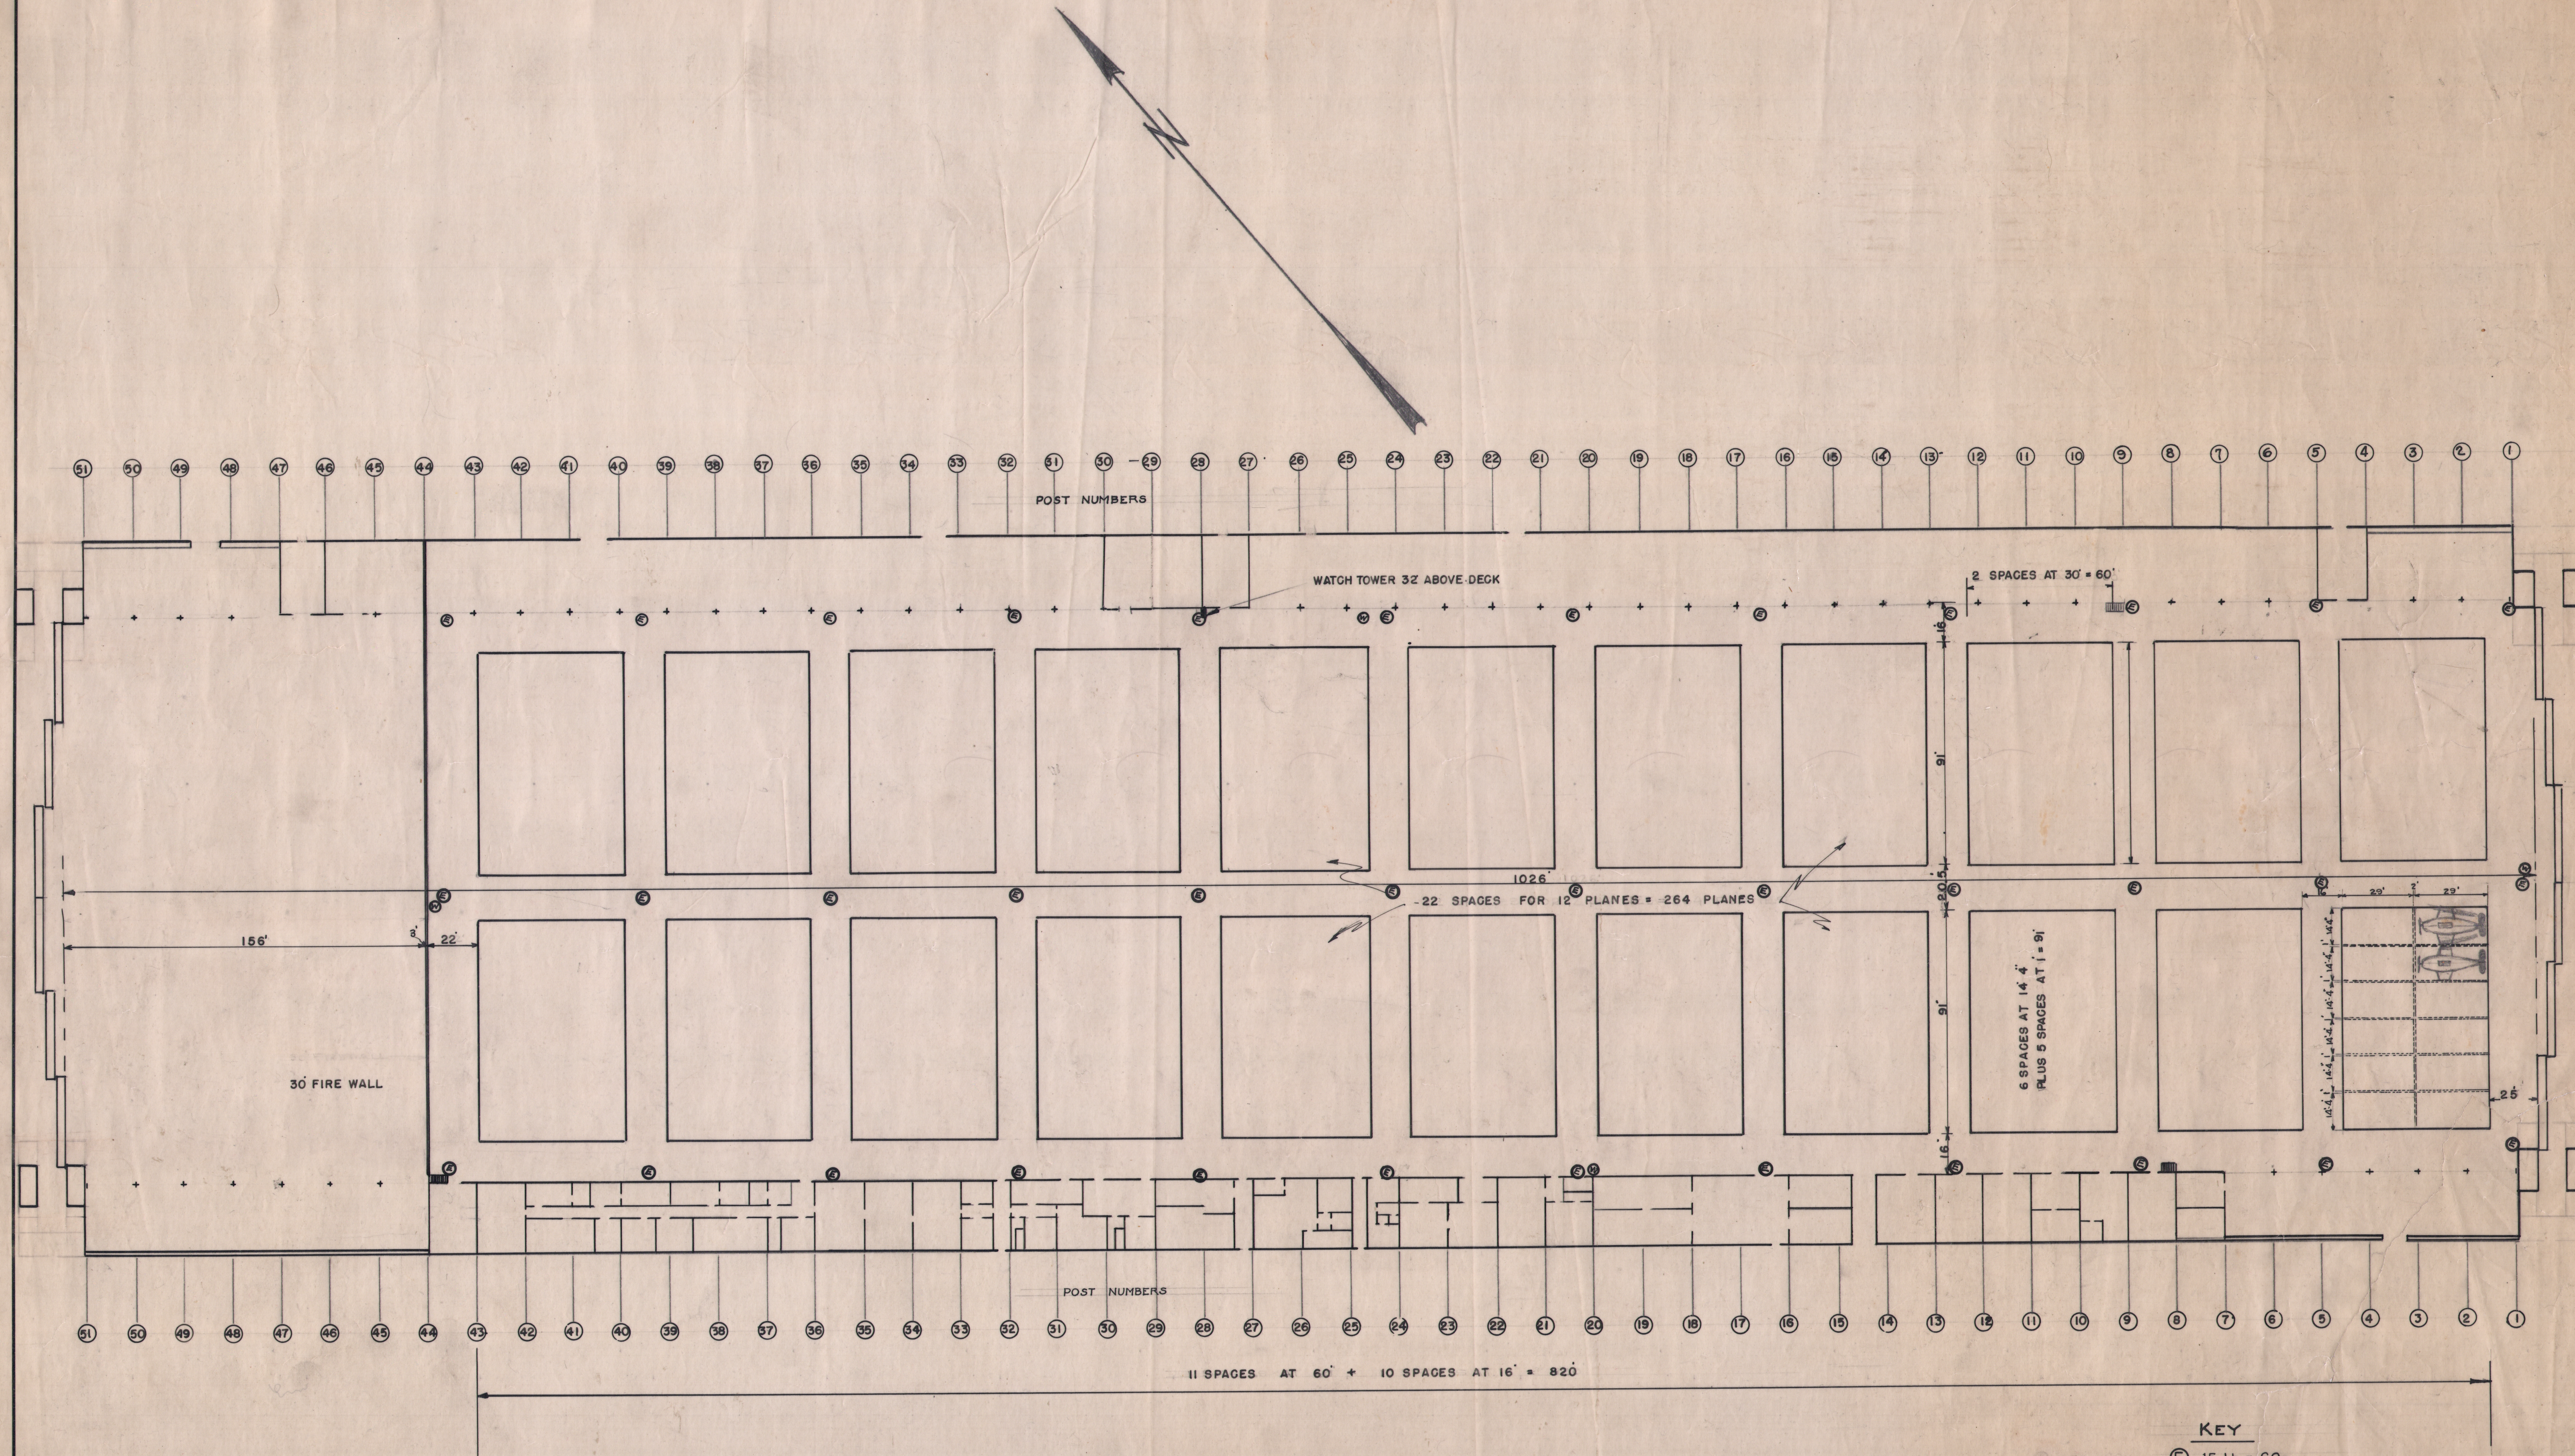
N
POST NUMBERS
WATCH TOWER 32' ABOVE DECK
2 SPACES AT 30' = 60'
16'
91'
20.5'
1026'
22 SPACES FOR 12 PLANES = 264 PLANES
156'
8'
22'
30' FIRE WALL
6 SPACES AT 14'4"
PLUS 5 SPACES AT 1' = 91'
29'
2'
14'4"
1'
25'
11 SPACES AT 60' + 10 SPACES AT 16' = 820'

KEY

Ⓔ 15 Lb. - CO_2
Ⓦ 40 Gal. - Foam

REVISION	BY	DATE	BRIEF	APP'D
5				
4				
3				
2				
1				

DRAWN W.E.A.
TRACED W.E.A.
CHECKED
O. K.

338
53

DIRALDOCKS DWG. NO.
T-1015-C

SHEET ____ OF ____

U.S. NAVAL AIR STATION (L.T.A.)

TILLAMOOK, OREGON
LIGHTER THAN AIR HANGAR "A"
PLANE STORAGE
AND
FIRST AID FIRE PROTECTION

SCALE 1/32" = 1'-0"

APPROVED ____________ 194 Y. & D. DRAWING NO.

____
OFFICER IN CHARGE

-79-